



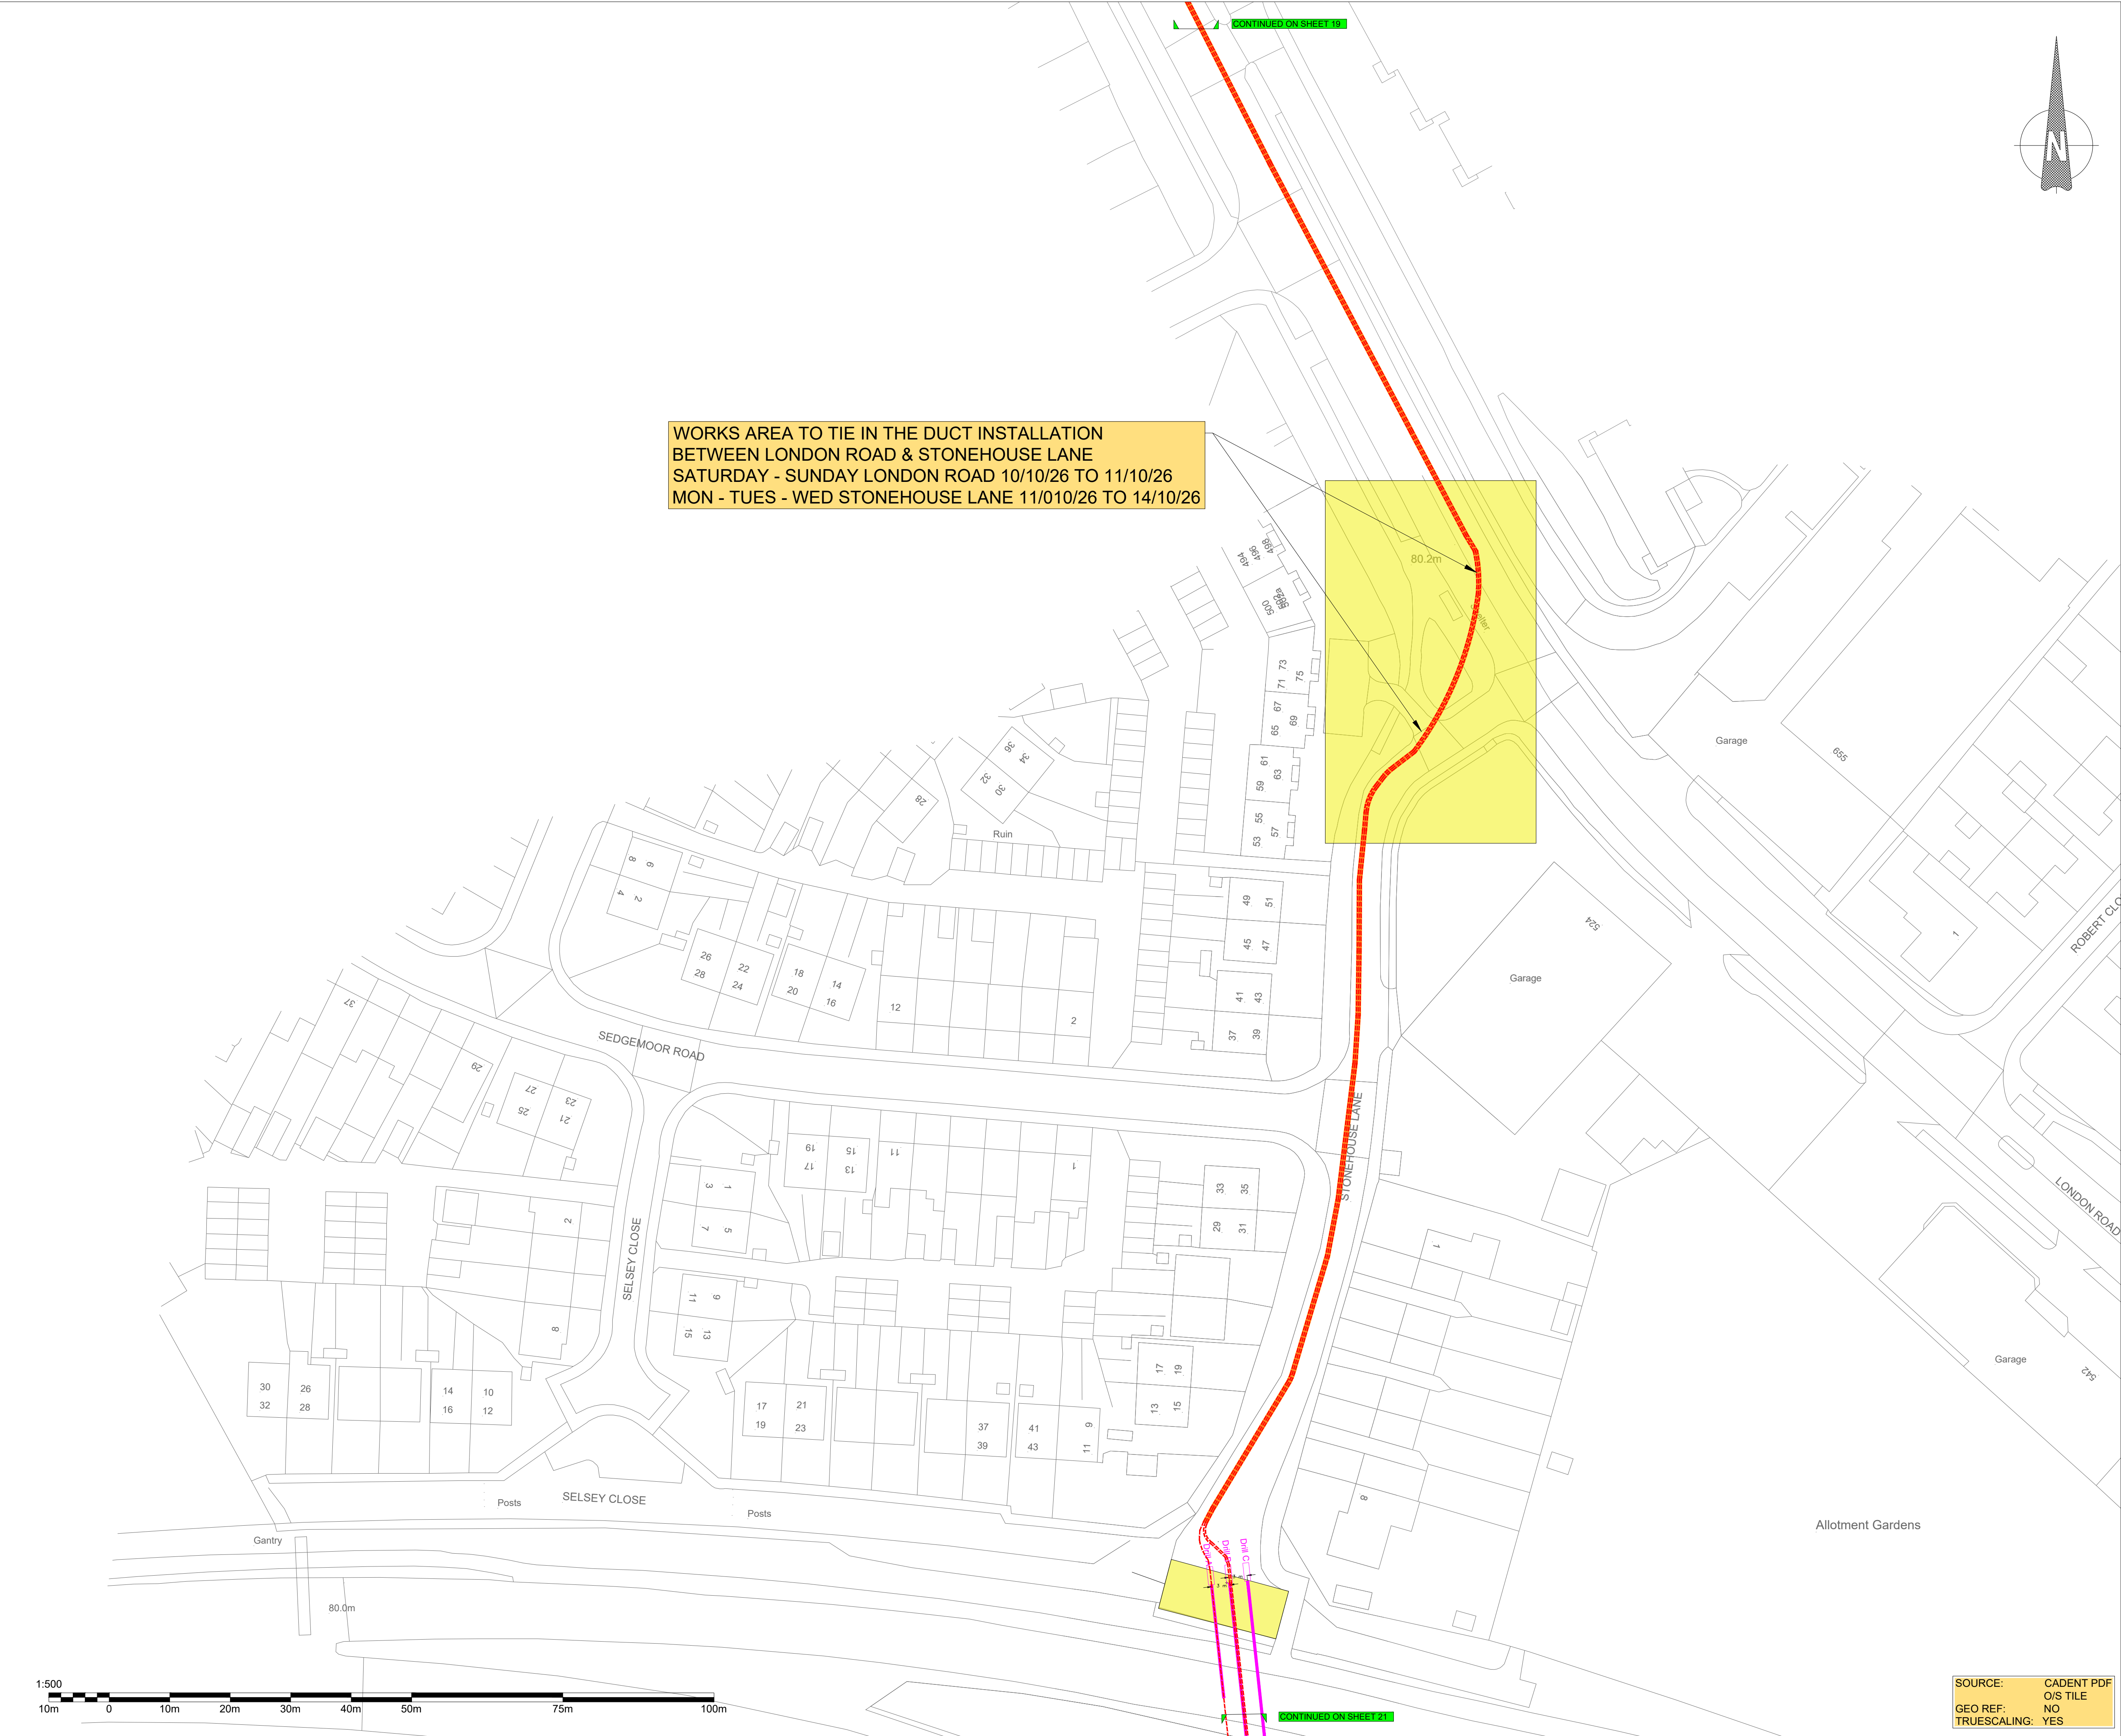

LEGEND - ELECTRIC		
SOLID LINE - EXISTING (COLOUR DEFINES VOLTAGE/TYPE)	AS PER VOLTAGE	
DASHED LINE - PROPOSED (COLOUR DEFINES VOLTAGE/TYPE)	AS PER VOLTAGE	
33kV HV MAINS	GREEN	
11kV HV MAINS	RED	
6.6kV HV MAINS	BLUE	
400V LV MAINS & 230V SERVICE	BROWN	
SINGLE PHASE CABLE OR SERVICE	GREEN	
EARTH CABLE	YELLOW/GREEN	
EARTH ROD/POT END	BLACK/GREEN	
S.J./B.J. - JOINTS	BLACK	
CABLE DUCTS	YELLOW	
LINK BOX		
CUT-OUT/CT PANEL		
ACB/MCCB TERMINATION		
METERING	AS PER VOLTAGE	
EMERGENCY TRIP BUTTON		
EVC CHARGING POINT/S		
MULTI SERVICE DISTRIBUTION BOARD		
SITE BOUNDARY	MAGENTA	
SUBSTATION		
RING MAIN UNIT		
GRP ENCLOSURE		
TERMINATION CUBICLE		
POINT OF CONNECTION	AS PER VOLTAGE	

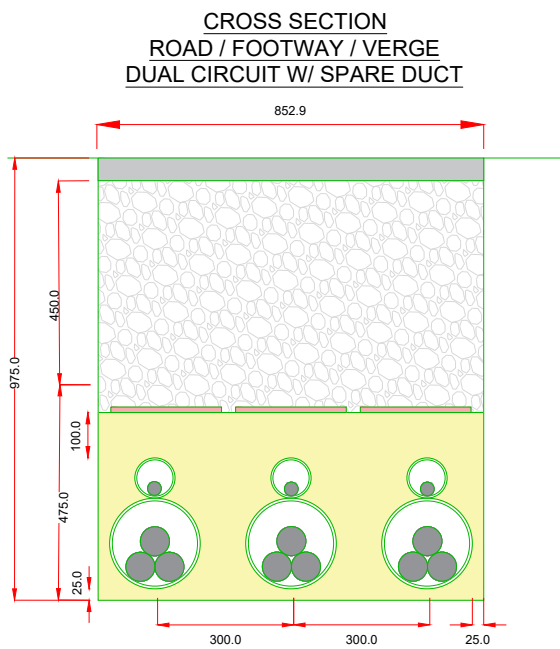

NOTES:
1.DO NOT SCALE FROM THIS DRAWING.
2.ALL DIMENSIONS MUST BE CHECKED/VERIFIED ON SITE.
3.UNLESS OTHERWISE STATED ALL DIMENSIONS IN MILLIMETERS.
4.TENDER DRAWINGS ARE CONSIDERED INDICATIVE & SUBJECT TO CHANGES FOR COSTING PURPOSES UNTIL DESIGN DRAWING ARE ISSUED.

REVISIONS			
08			
07	08/10/26	LONDON RD, STONEHOUSE TIE IN	NB
06	03/08/26	SHALLOW CROSS SECTIONS ADDED	NB
05	03/06/26	CULVERT & LV CROSS SECTIONS ADDED	CHT
04	08/05/26	CABLE ROUTE & CROSS SECTION AMENDED ON SHEET 24	CHT
03	05/02/26	CABLE ROUTE AMENDED	PA
02	30/10/25	TRENCH CROSS SECTION AMENDED	CHT
01	01/10/25	FIRST ISSUE - TENDER	LD
REV	DATE	DETAILS OF DESCRIPTION	CHK'D



Head Office Eleanor House Newport Pagnell Road West Northampton NN4 7JJ Tel: 01604 654 282	Northern Office 6500 Daresbury Park Daresbury Warrington WA4 4GE Tel: 0844 74 000 74 Fax: 0844 74 000 75	Southern Office 7 Lidstone Court George Green Slough SL3 6AW Tel: 01753 578 971
---	---	---

CLIENT	GATTICA ASSOCIATES		
PROJECT	WEST MIDLANDS GIGAFACTORY		
SITE ADDRESS	CV3 4FR		
TITLE	33kV HV EARLY WORKS (SHEET 20)		
DRAWN BY	MT	DESIGNER	LD
SCALE	1:500@A1 / 1:1000@A3		
DRAWING NO	215926-MISC-201		
STATUS	APPROVED		

SOURCE: CADENT PDF
GEO REF: O/S TILE
TRUE SCALING: YES